

EN: This Datasheet/Document is presented by the manufacturer.


Please visit our website for pricing and availability at www.hestore.hu.

Dept / Qty	
DC	1
ED	1
IE	1
ISO	1
PD	1
R&D	1
SD	1
QA	1
QC	1
QE	1

REV.	DESCRIPTION	DRAWN	CHECKED	APPROVED
A	NEW RELEASE	YCH 08/18/07		LJC 08/18/07
D	DRAWING UPDATE	JLZ 05/22/19'		

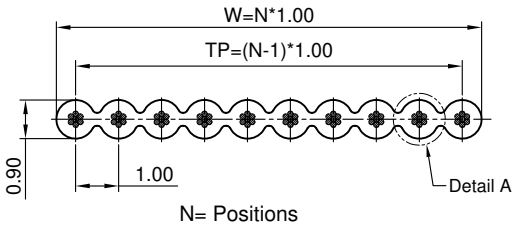

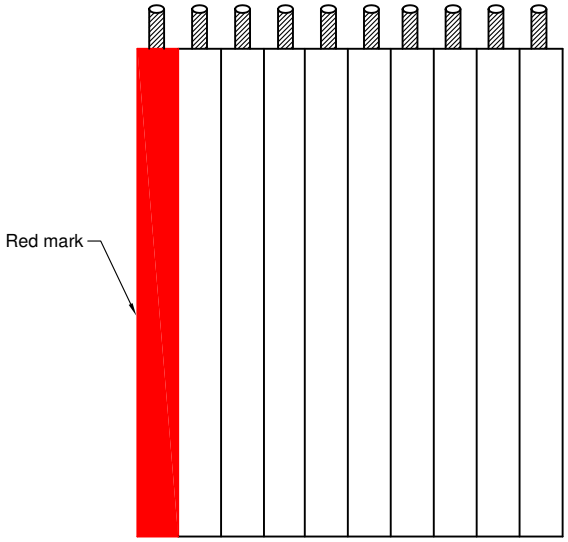

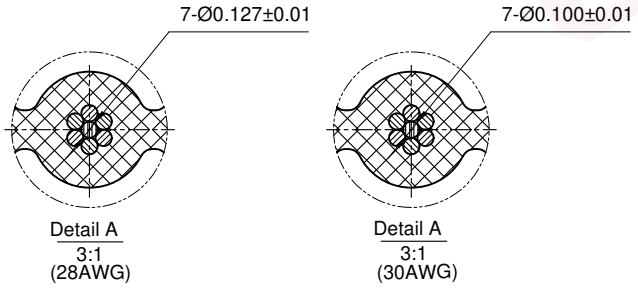

NOTES:

1. Insulation material: PVC
   Color: Grey or dark grey
2. Specification
   . Rating: 300V
   . Conductor Size: 28~30AWG
   . Insulation resistance: 100MΩ/km min.
   . Operating temperature:-20°C~70°C.
3. Application
   . Internal wiring of computers,electronic exchanges,measurement control devices, business machines,communication devices, and other electronic equipment.

4. Product Number Code

DS1057-01 - X X X X X - X

- Packing Specifications
  30.5: 30.5M/reel
  60.1: 60.1M/reel
  76.5: 76.5M/reel
  153.0: 153M/reel
- Edge mark
  R:Red mark
  F:Flower mark
- Wire diameter
  1: Ø0.100 (30AWG)
  2: Ø0.127 (28AWG)
- Wire AWG
  28: 28AWG
  30: 30AWG
- Cable color
  A: Gray
  S: Dark grey
- No.Of positions
  06: 6 Pin
  .....
  64: 64 Pin

Number	Dimensions			Max. conductor resistance DC 20°C Ω/m
	TP(mm)	W(mm)	Tolerance	
06	5.00	6.00	±0.30	
08	7.00	8.00	±0.30	
10	9.00	10.00	±0.30	
14	13.00	14.00	±0.30	
16	15.00	16.00	±0.30	Ø0.100<0.397
20	19.00	20.00	±0.30	Ø0.127<0.237
24	23.00	24.00	±0.30	
26	25.00	26.00	±0.30	
30	29.00	30.00	±0.30	
34	33.00	34.00	±0.40	
40	39.00	40.00	±0.40	
50	49.00	50.00	±0.40	
60	59.00	60.00	±0.40	
64	63.00	64.00	±0.40	

GENERAL TOLERANCE		ANGLE TOLERANCE	
X.	±0.60	X.	±5°
.X	±0.38	.X	±3°
.XX	±0.25	.XX	±2°

DRAWING TYPE	CUSTOMER		
SCALE	1:1	SHEET	1 OF 1
DRAWING NO.	C-DS1057-01-XXXXX-X-D		

PROJECTION		TITLE	UL 2651 PITCH 1.00mm FLAT CABLE
UNITS	mm		
SHEET SIZE	A4	SERIES	DS1057-01 SERIES

晨翔电子有限公司
CONNFLY ELECTRONIC CO. LTD

The information provided herein is from CONNFLY Electronic Co., Ltd. and is confidential. Any disclosure to a party other than the recipient is prohibited. The intellectual properties and its rights contained herein, including but not limited to, trademarks, patents, copyrights, trade secrets, and technical know-how, are owned exclusively by CONNFLY or its affiliates. Unauthorized use or modification is strictly prohibited without prior written consent from CONNFLY. All intellectual properties provided herein are for reference purposes only and does not constitute authorization of its use in any format or manner. CONNFLY may enforce its intellectual property rights at its own discretion; failures or delays to exercise such rights does not constitute a waiver of such rights.